VersiTrim 300 Coping

VERSICO ROOFING SYSTEMS

Order Specification Form

ANSI/SPRI/FM4435/ES-1 TEST PRESSURES UP TO 139 PSF (VERTICAL), AND 82 PSF (HORIZONTAL)

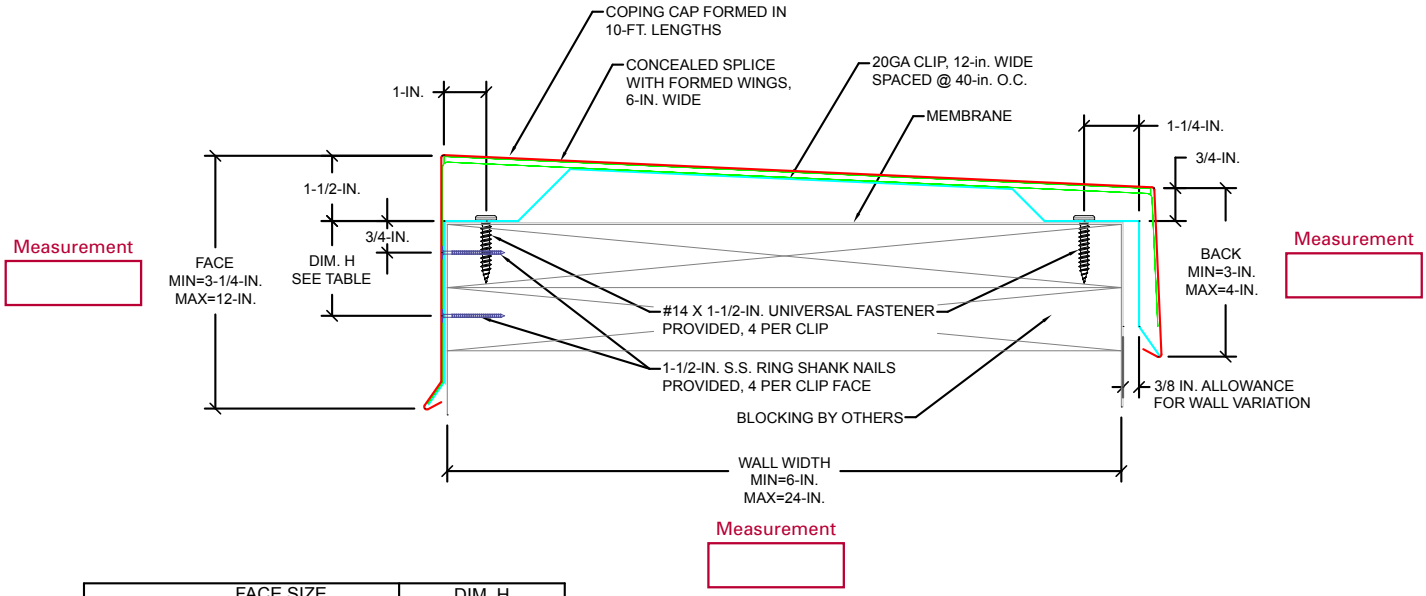

FACE SIZE	DIM. H
FACE < 4-3/4-IN.	3/4-IN.
4-3/4-IN. ≤ FACE ≤ 7-1/2-IN.	2-1/4-IN.
7-1/2-IN. < FACE ≤ 9-IN.	3-3/4-IN.
9-IN. < FACE ≤ 10-1/2-IN.	5-1/4-IN.
10-1/2-IN. < FACE ≤ 12-IN.	6-3/4-IN.

FOR MASONRY APPLICATIONS, PLEASE CONTACT US.

CONTACT US FOR APPROPRIATE RECOMMENDATIONS NEEDED TO MEET/EXCEED ANSI/SPRI/FM4435/ES-1 DESIGN CRITERIA

APPROVALS

ANSI/SPRI/FM 4435 /ES-1 TESTED

CLASSIFIED UL

QUANTITY

Attach Sketches of Z- and T- Miters

_____	Straight Length 10' Lengths
_____	Total Miters (Inside: _____ / Outside: _____)
_____	Total End Caps (Left: _____ / Right: _____)
_____	Total End Terms (Left: _____ / Right: _____)
_____	Transition Miters
_____	T-Miter
_____	Z-Miter
_____	Radius (Welded)
_____	Radius to Straight Miter (Welded)
_____	Radius End Cap
_____	Vault (Welded)
_____	Vault to Straight Miter (Welded)
_____	Vault End Cap (Welded)
_____	Ridge Miter
_____	Valley Miter

COLOR

_____

COVER MATERIAL

- ☐ Aluminum
- ☐ Galvanized Steel
- ☐ Stainless Steel

ACCESSORY TYPE

- ☐ Welded
- ☐ Metal-Lok

THICKNESS

- ☐ 24Ga.
- ☐ 22Ga.
- ☐ .040 in.
- ☐ .050 in.
- ☐ .063 in.
- ☐ .080 in.

COVER FINISH

- ☐ Mill
- ☐ Prefinished Kynar
- ☐ Premium Prefinished Kynar
- ☐ Post Finished Kynar
- ☐ Prefinished Anodized
- ☐ Post Finished Anodized

CUSTOMER APPROVAL

☐ Approved for Fabrication ☐ Approved with Changes ☐ Not Approved

_____

Authorized Customer Signature

_____

Title Date

Job Name:

Project Location:

Customer:

Representative:

VersiTrim 300 Coping

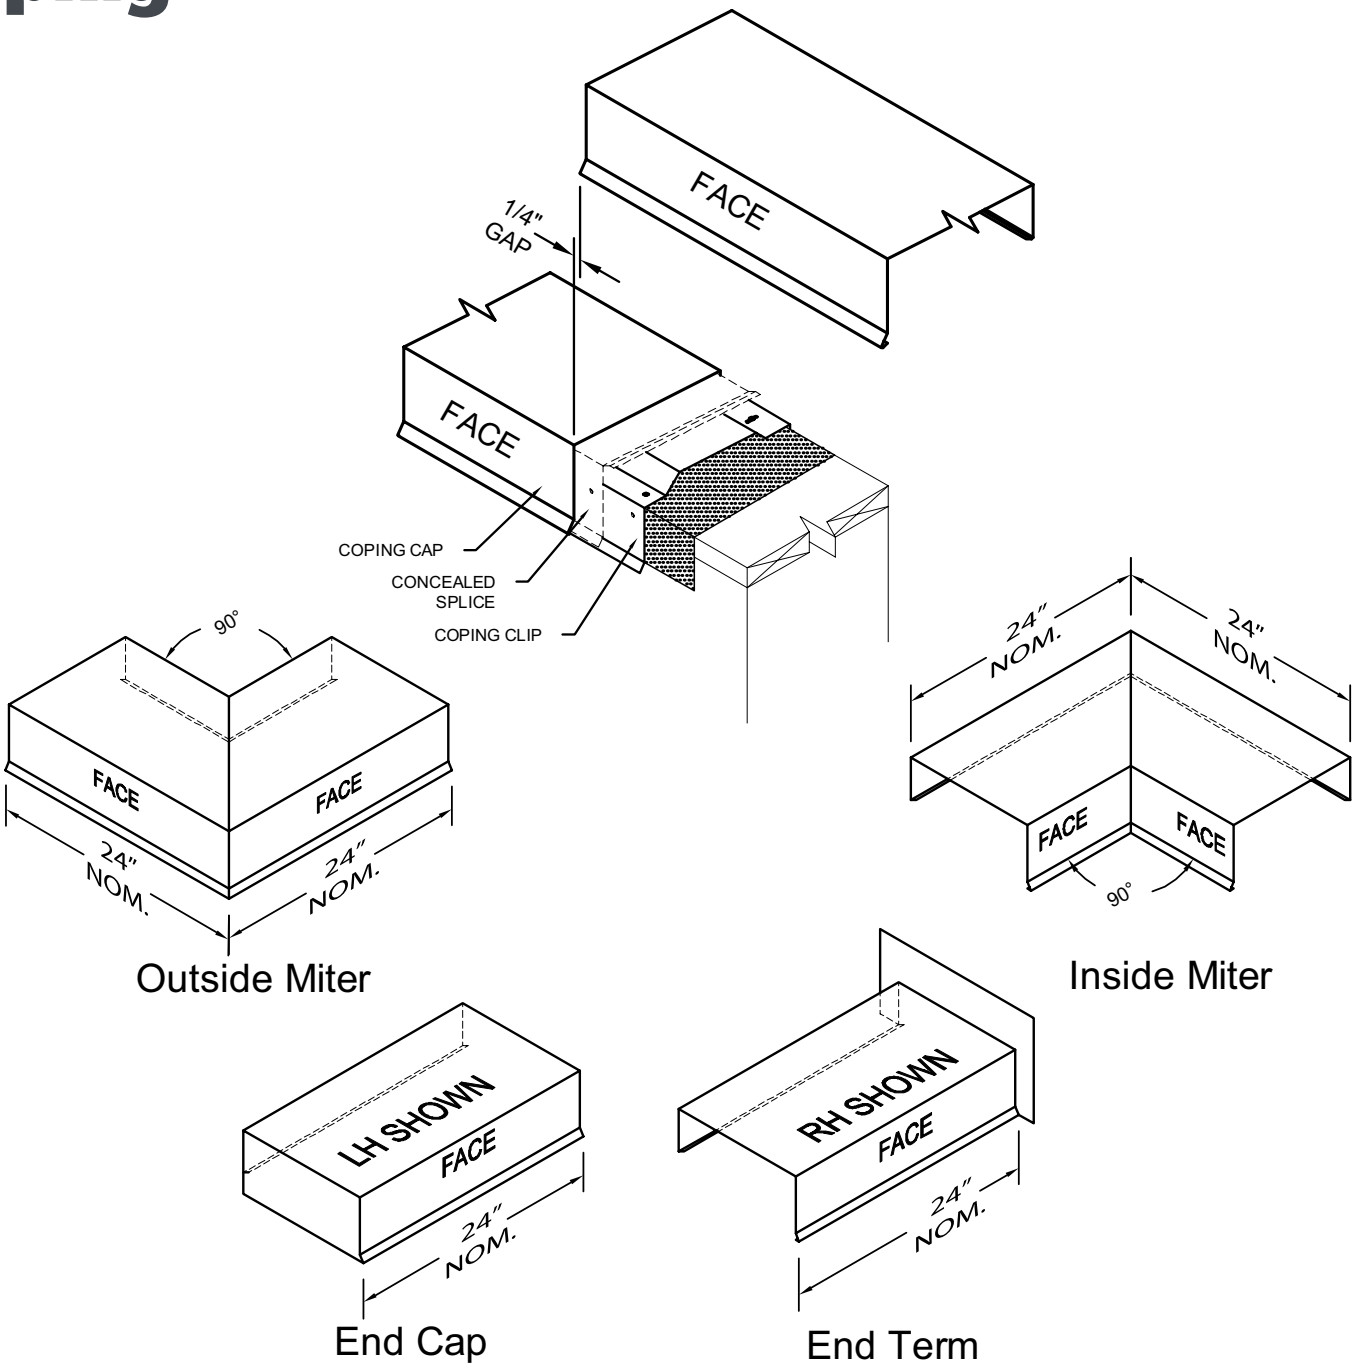

PO BOX 1289, CARLISLE, PA 17013 USA
800-992-7663
WWW.VERSICO.COM

VERSICO
ROOFING SYSTEMS

EM1234 Versico Rev. 06092020